CHEAKAMUS COMMUNITY FOREST

COMPARTMENT PLANNING UNIT B02
LOGGING PLAN MAP

Harvest Unit(s):
Location: **BREW CREEK**

TENURE: **K3V** CP: **4**
FOREST REGION: COASTAL MAPSHEET: 092J005
FOREST DISTRICT: SQUAMISH TSA: SOO

LATITUDE: **50°02'27"** LONGITUDE: **123°07'48"**
UTM GRID, WGS84
ZONE: **10** EASTING: **490682** NORTHING: **5543164**
Engineered/Traversed By: JCH FORESTRY LTD.
Drawn By: JCH FORESTRY LTD.- DM
Date: 2010-05-05 Revised:

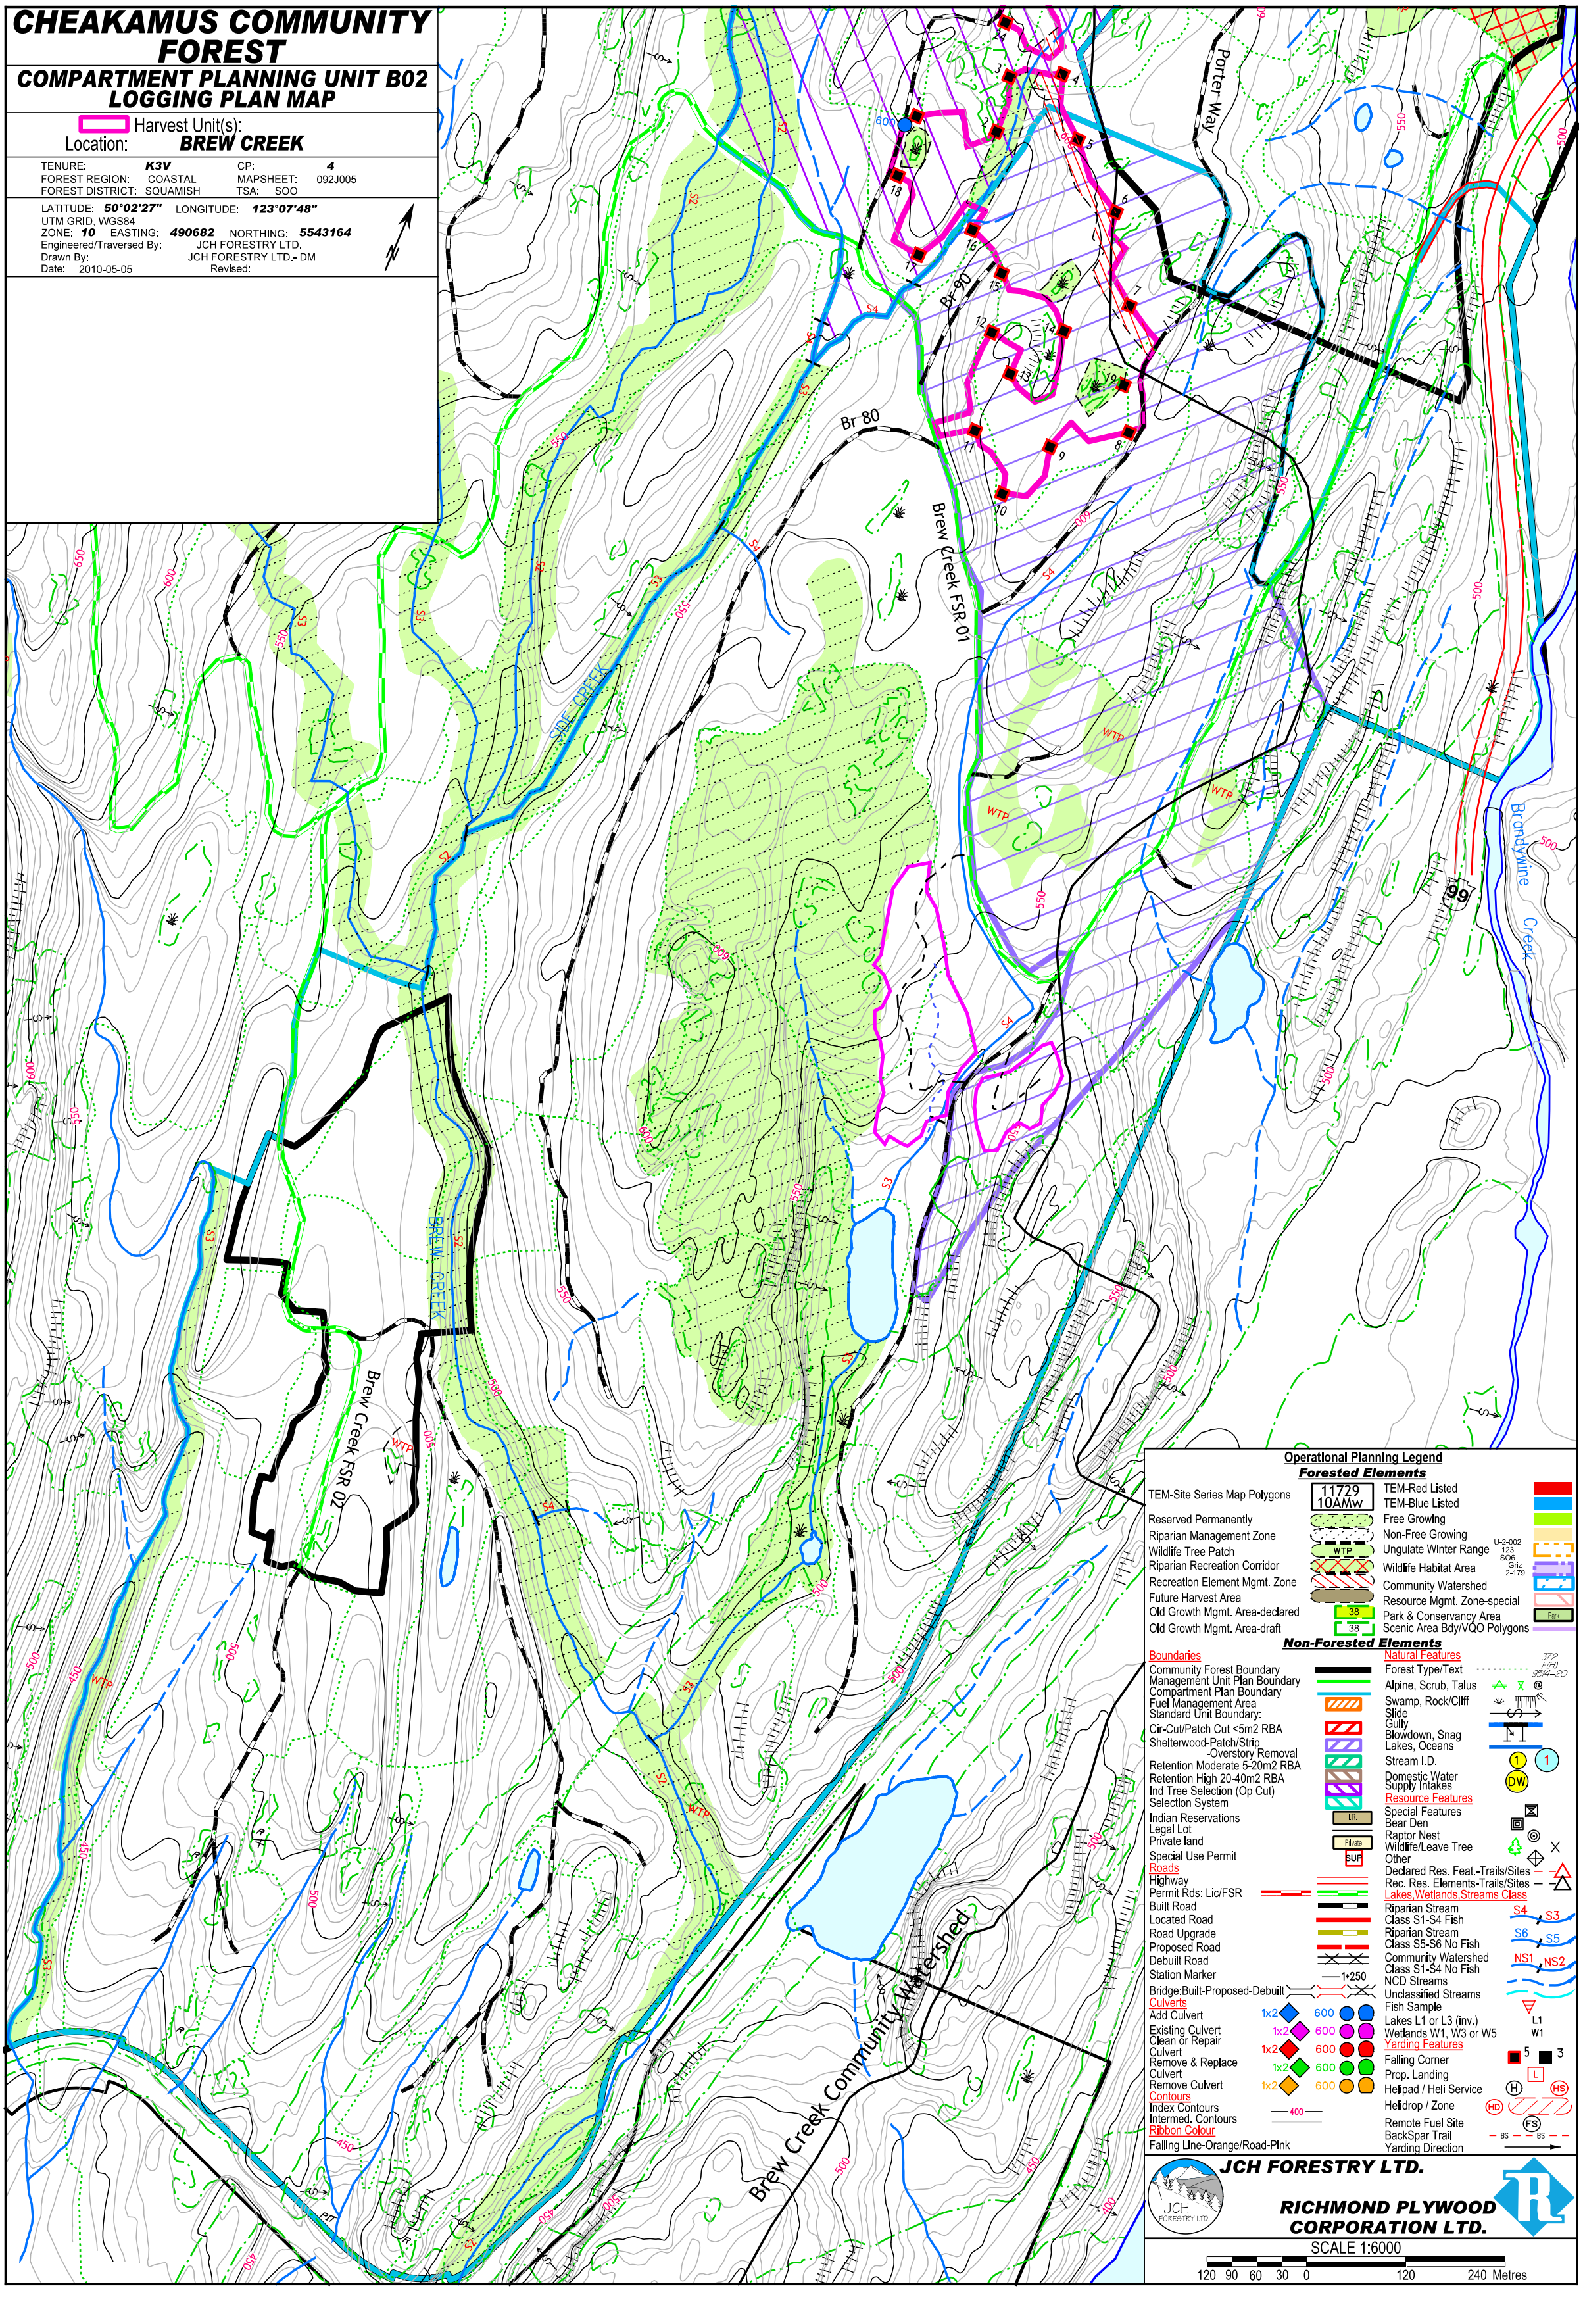

Operational Planning Legend

Forested Elements

- TEM-Site Series Map Polygons (11729 10AMw)
- Reserved Permanently
- Riparian Management Zone
- Wildlife Tree Patch (WTP)
- Riparian Recreation Corridor
- Recreation Element Mgmt. Zone
- Future Harvest Area
- Old Growth Mgmt. Area-declared (38)
- Old Growth Mgmt. Area-draft (38)
- TEM-Red Listed
- TEM-Blue Listed
- Free Growing
- Non-Free Growing
- Ungulate Winter Range (U-2-002 123 SO6 Griz 2-179)
- Wildlife Habitat Area
- Community Watershed
- Resource Mgmt. Zone-special
- Park & Conservancy Area (Park)
- Scenic Area Bdy/VQO Polygons

Non-Forested Elements

Boundaries
- Community Forest Boundary
- Management Unit Plan Boundary
- Compartment Plan Boundary
- Fuel Management Area
- Standard Unit Boundary:
- Cir-Cut/Patch Cut <5m2 RBA
- Shelterwood-Patch/Strip -Overstory Removal
- Retention Moderate 5-20m2 RBA
- Retention High 20-40m2 RBA
- Ind Tree Selection (Op Cut)
- Selection System
- Indian Reservations (I.R.)
- Legal Lot
- Private land (Private)
- Special Use Permit (SUP)

Roads
- Highway
- Permit Rds: Lic/FSR
- Built Road
- Located Road
- Road Upgrade
- Proposed Road
- Debuilt Road
- Station Marker (1+250)
- Bridge:Built-Proposed-Debuilt

Culverts
- Add Culvert (1x2 600)
- Existing Culvert (1x2 600)
- Clean or Repair Culvert (1x2 600)
- Remove & Replace Culvert (1x2 600)
- Remove Culvert (1x2 600)

Contours
- Index Contours (400)
- Intermed. Contours

Ribbon Colour
- Falling Line-Orange/Road-Pink

Natural Features
- Forest Type/Text (372 F(F) 9514-20)
- Alpine, Scrub, Talus
- Swamp, Rock/Cliff
- Slide
- Gully
- Blowdown, Snag
- Lakes, Oceans
- Stream I.D. (1)
- Domestic Water Supply Intakes (DW)

Resource Features
- Special Features
- Bear Den
- Raptor Nest
- Wildlife/Leave Tree
- Other
- Declared Res. Feat.-Trails/Sites
- Rec. Res. Elements-Trails/Sites

Lakes,Wetlands,Streams Class
- Riparian Stream Class S1-S4 Fish (S4 S3)
- Riparian Stream Class S5-S6 No Fish (S6 S5)
- Community Watershed Class S1-S4 No Fish (NS1 NS2)
- NCD Streams
- Unclassified Streams
- Fish Sample
- Lakes L1 or L3 (inv.) (L1)
- Wetlands W1, W3 or W5 (W1)

Yarding Features
- Falling Corner (5 3)
- Prop. Landing (L)
- Helipad / Heli Service (H HS)
- Helidrop / Zone (HD)
- Remote Fuel Site (FS)
- BackSpar Trail (BS BS)
- Yarding Direction

JCH FORESTRY LTD.

RICHMOND PLYWOOD CORPORATION LTD.

SCALE 1:6000

120 90 60 30 0 120 240 Metres